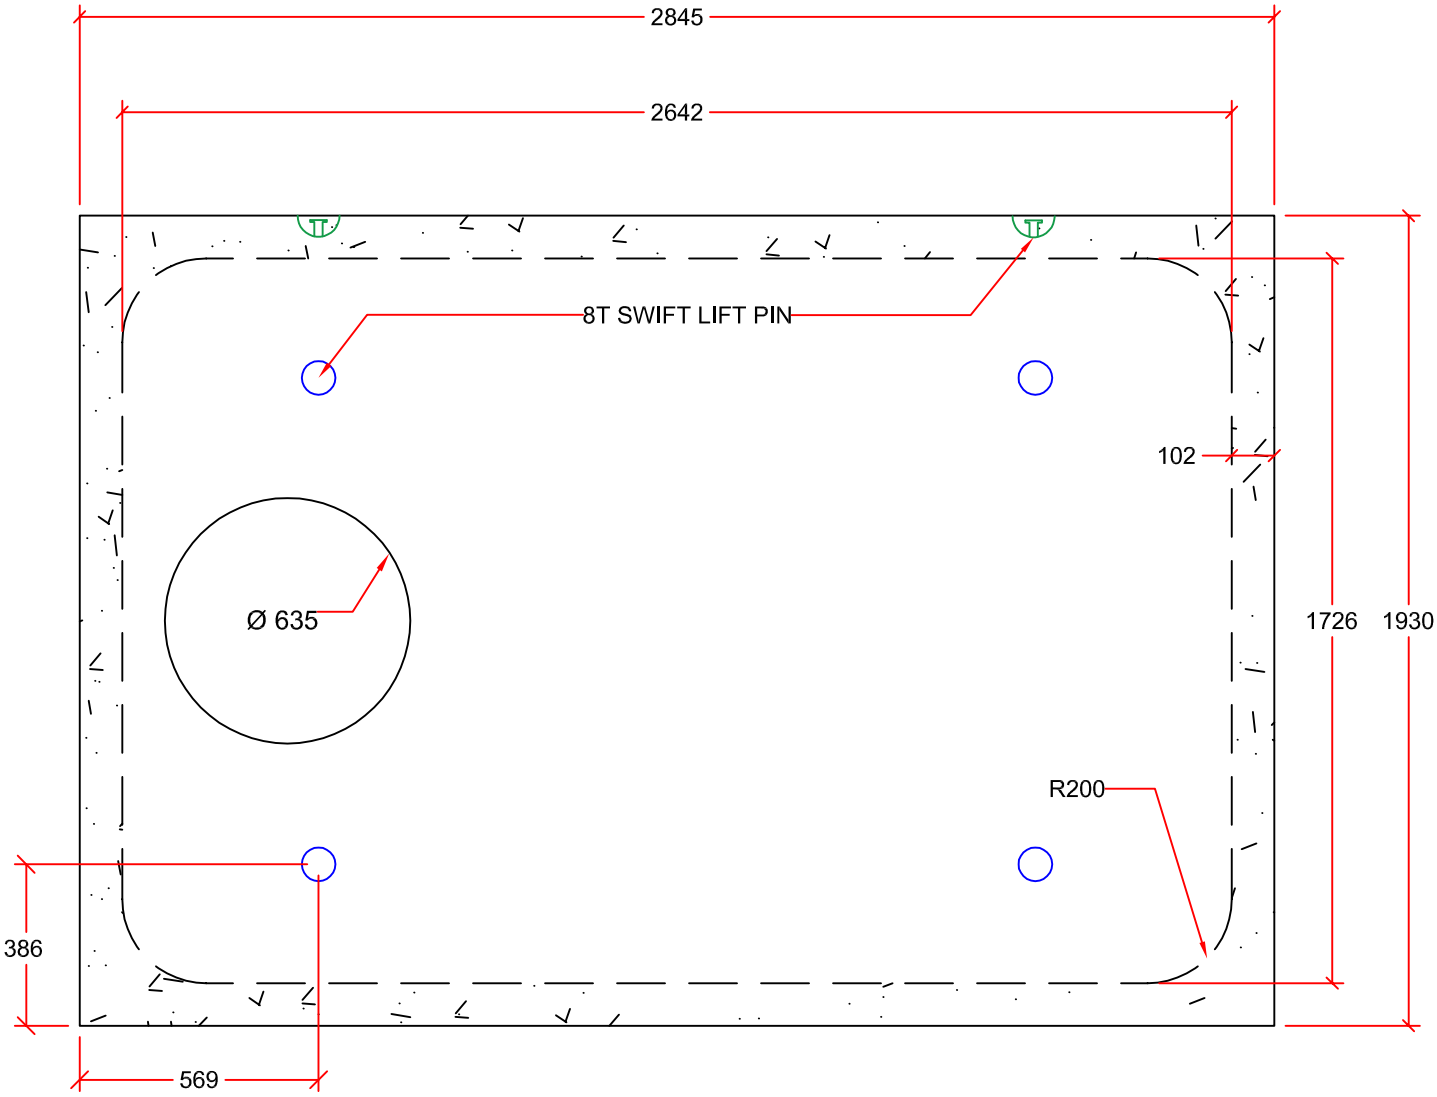

PLAN VIEW

AVAILABLE OPENING SIZES: 635mm, 710mm, 914mm, 1219mm, AND CUSTOM HATCHES

HORIZONTAL INSTALLATION
VERTICAL INSTALLATION

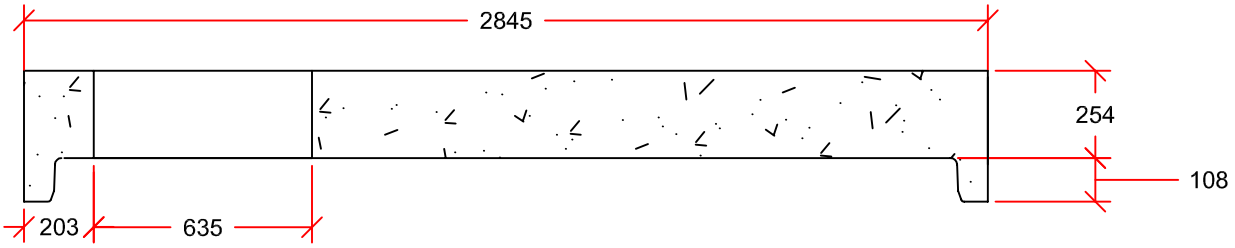

PROFILE VIEW

DRAWN BY:	KIM PHAM	2400mm x 1500mm SLAB TOP/CAP	OCEAN Pipe
SCALE:	NTS		
DATE:	NOV. 6, 2015	DIMENSIONS IN mm. APPROX MASS 3280 KG. FOR VERTICAL INSTALLATION, 4 SWIFT LIFT PINS ON TOP SURFACE OF SLAB TOP. FOR HORIZONTAL INSTALLATION, 2 SWIFT LIFT PINS ON THE TOP SIDE OF CAP. SWIFT LIFT LOCATION MAY VARY DEPENDING ON SIZE OF OPENING.	9265 OAK ST. VANCOUVER B.C. PH: 604 269-6700 FAX: 604 261-6751
DRAWING #:	2400mm x 1500mm SLAB TOP/CAP		
REVISION #:	REV. 1		
CHECKED BY:	TYSON DYCK		