ACREAGE SUMMARY

ACREAGE CONTROLLED BY HANSON (584.6+/- ac.)	
REVIEWED LIFE OF MINE AREA (429+/- AC.)	
CURRENT AFFECTED ACREAGE (374.4+/- ac.)	
APPROXIMATE ACREAGE OF PROPOSED EXPANSION, NOT PREVIOUSLY APPROVED FOR MINING (63.6 +/- ac.)	
NEW ACREAGE TO BE AFFECTED DURING THE CURRENT PERMIT TERM (0 +/- ac.)	
ACREAGE TO BE AFFECTED DURING THE CURRENT PERMIT TERM (314.4 +/- ac.)	

LEGEND

DESCRIPTION	MAP SYMBOL
PROCESS FLOW DIRECTION	
ROAD	
HAUL ROAD	
TREE LINE	
PARCEL LINE	
DRILL HOLE	
PRE 1975 AFFECTED AREA	1975 1975 1975 1975

DESCRIPTION	MAP SYMBOL
PROPERTY LINE	
MINING LIMIT	
EXCAVATION LIMIT	
EDGE OF WATER/STREAM	
SURVEYED WETLAND DELINEATION	
APPROXIMATE WETLAND DELINEATION	
CALCULATED WETLAND MARKER	
CONTOUR LINE 5'	
CONTOUR LINE 25'	1575

NOTES:
1) Topography updated 2005, 10/2010, 11/08, 9/09, 6/10 by Hanson Tech Services.
2) All acreage controlled by Hanson (584+/-ac.) includes 193+/- ac. owned by A. York. Acreage owned by A. York is worked under lease agreement with Hanson.
3) The Maximum Limit is the limit of area where overburden is to be stripped and consolidated material is to be mined. The Mine Limit includes the limit of activity related to the mining operation excluding reclamation.
4. Belt locations are approximate, exact those indicated by symbol

GRAPHIC SCALE
0' 200' 400' 600'
IN FEET

Southwest end of baseline, Center of crusher hopper: X=4000, Y=-7000, Z=184.5

Northeast end of baseline, Well B-99: X=-10000.9, Y=-8259.2, Z=-277.0

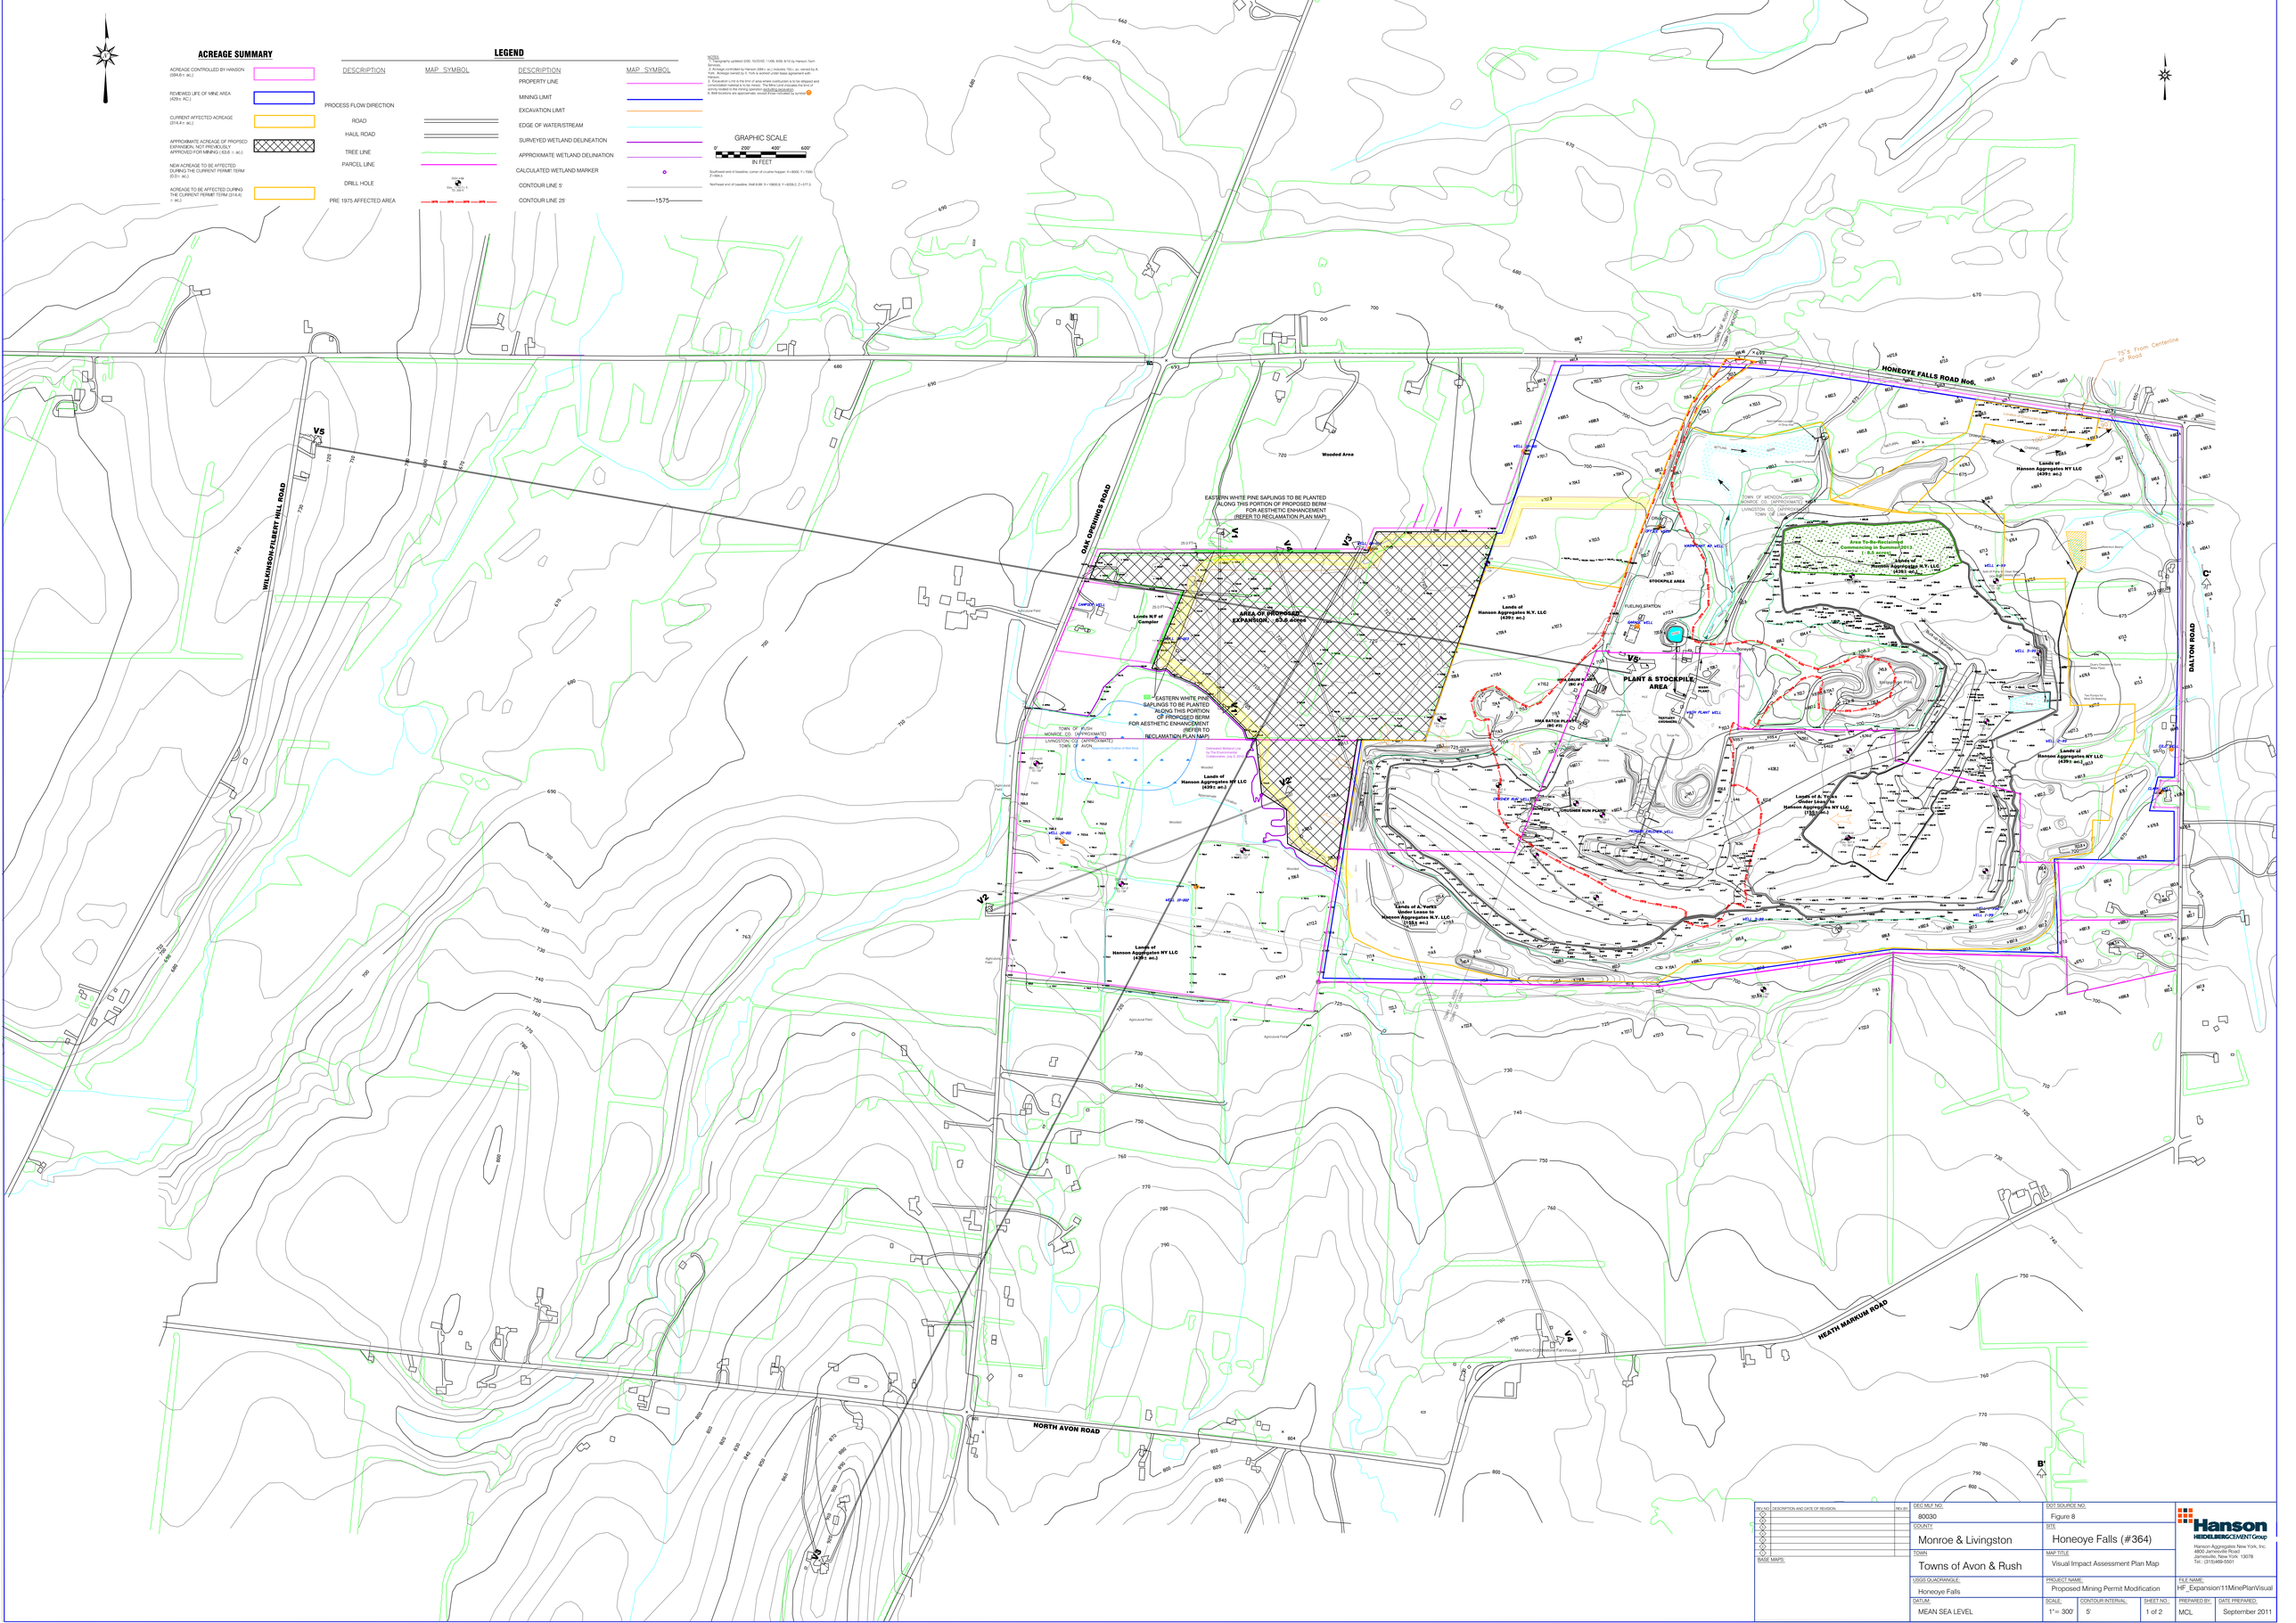
HONEOYE FALLS ROAD No6.
WILKINSON-FILBERT HILL ROAD
OAK OPENINGS ROAD
DALTON ROAD
NORTH AVON ROAD
HEATH MARKUM ROAD
75'± From Centerline of Road
Lands of Hanson Aggregates NY LLC (439± ac.)
Lands of Hanson Aggregates N.Y. LLC (435± ac.)
Lands of Hanson Aggregates NY LLC (439± ac.)
Lands of Hanson Aggregates NY LLC (439± ac.)
Lands of Hanson Aggregates NY LLC (439± ac.)
Lands of A. Yorks Under Lease to Hanson Aggregates NY LLC (155± ac.)
Lands of A. Yorks Under Lease to Hanson Aggregates N.Y. LLC (155± ac.)
Lands N.F of Compier
AREA OF PROPOSED EXPANSION ~63.6 Acres
EASTERN WHITE PINE SAPLINGS TO BE PLANTED ALONG THIS PORTION OF PROPOSED BERM FOR AESTHETIC ENHANCEMENT (REFER TO RECLAMATION PLAN MAP)
Area To-Be-Reclaimed Commencing in Summer/2013 (~64.0 acres)
PLANT & STOCKPILE AREA
STOCKPILE AREA
FUELING STATION
WASH PLANT
CRUSHER RUN PLANT
SCALEHOUSE
TRUCK SCALES
SETTLING POND
Wooded Area
Agricultural Field
Meinhan Cobblestone Farmhouse
TOWN OF PENFIELD
MONROE CO. (APPROXIMATE)
LIVINGSTON CO. (APPROXIMATE)
TOWN OF AVON
TOWN OF RUSH
MONROE CO. (APPROXIMATE)
LIVINGSTON CO. (APPROXIMATE)
TOWN OF AVON
Approximate Outline of this Area
Proposed Wetland Mitigation for the Environmental Conservation Easement Area
Wetland Mitigation Area
Wetland Mitigation Area
Wetland Mitigation